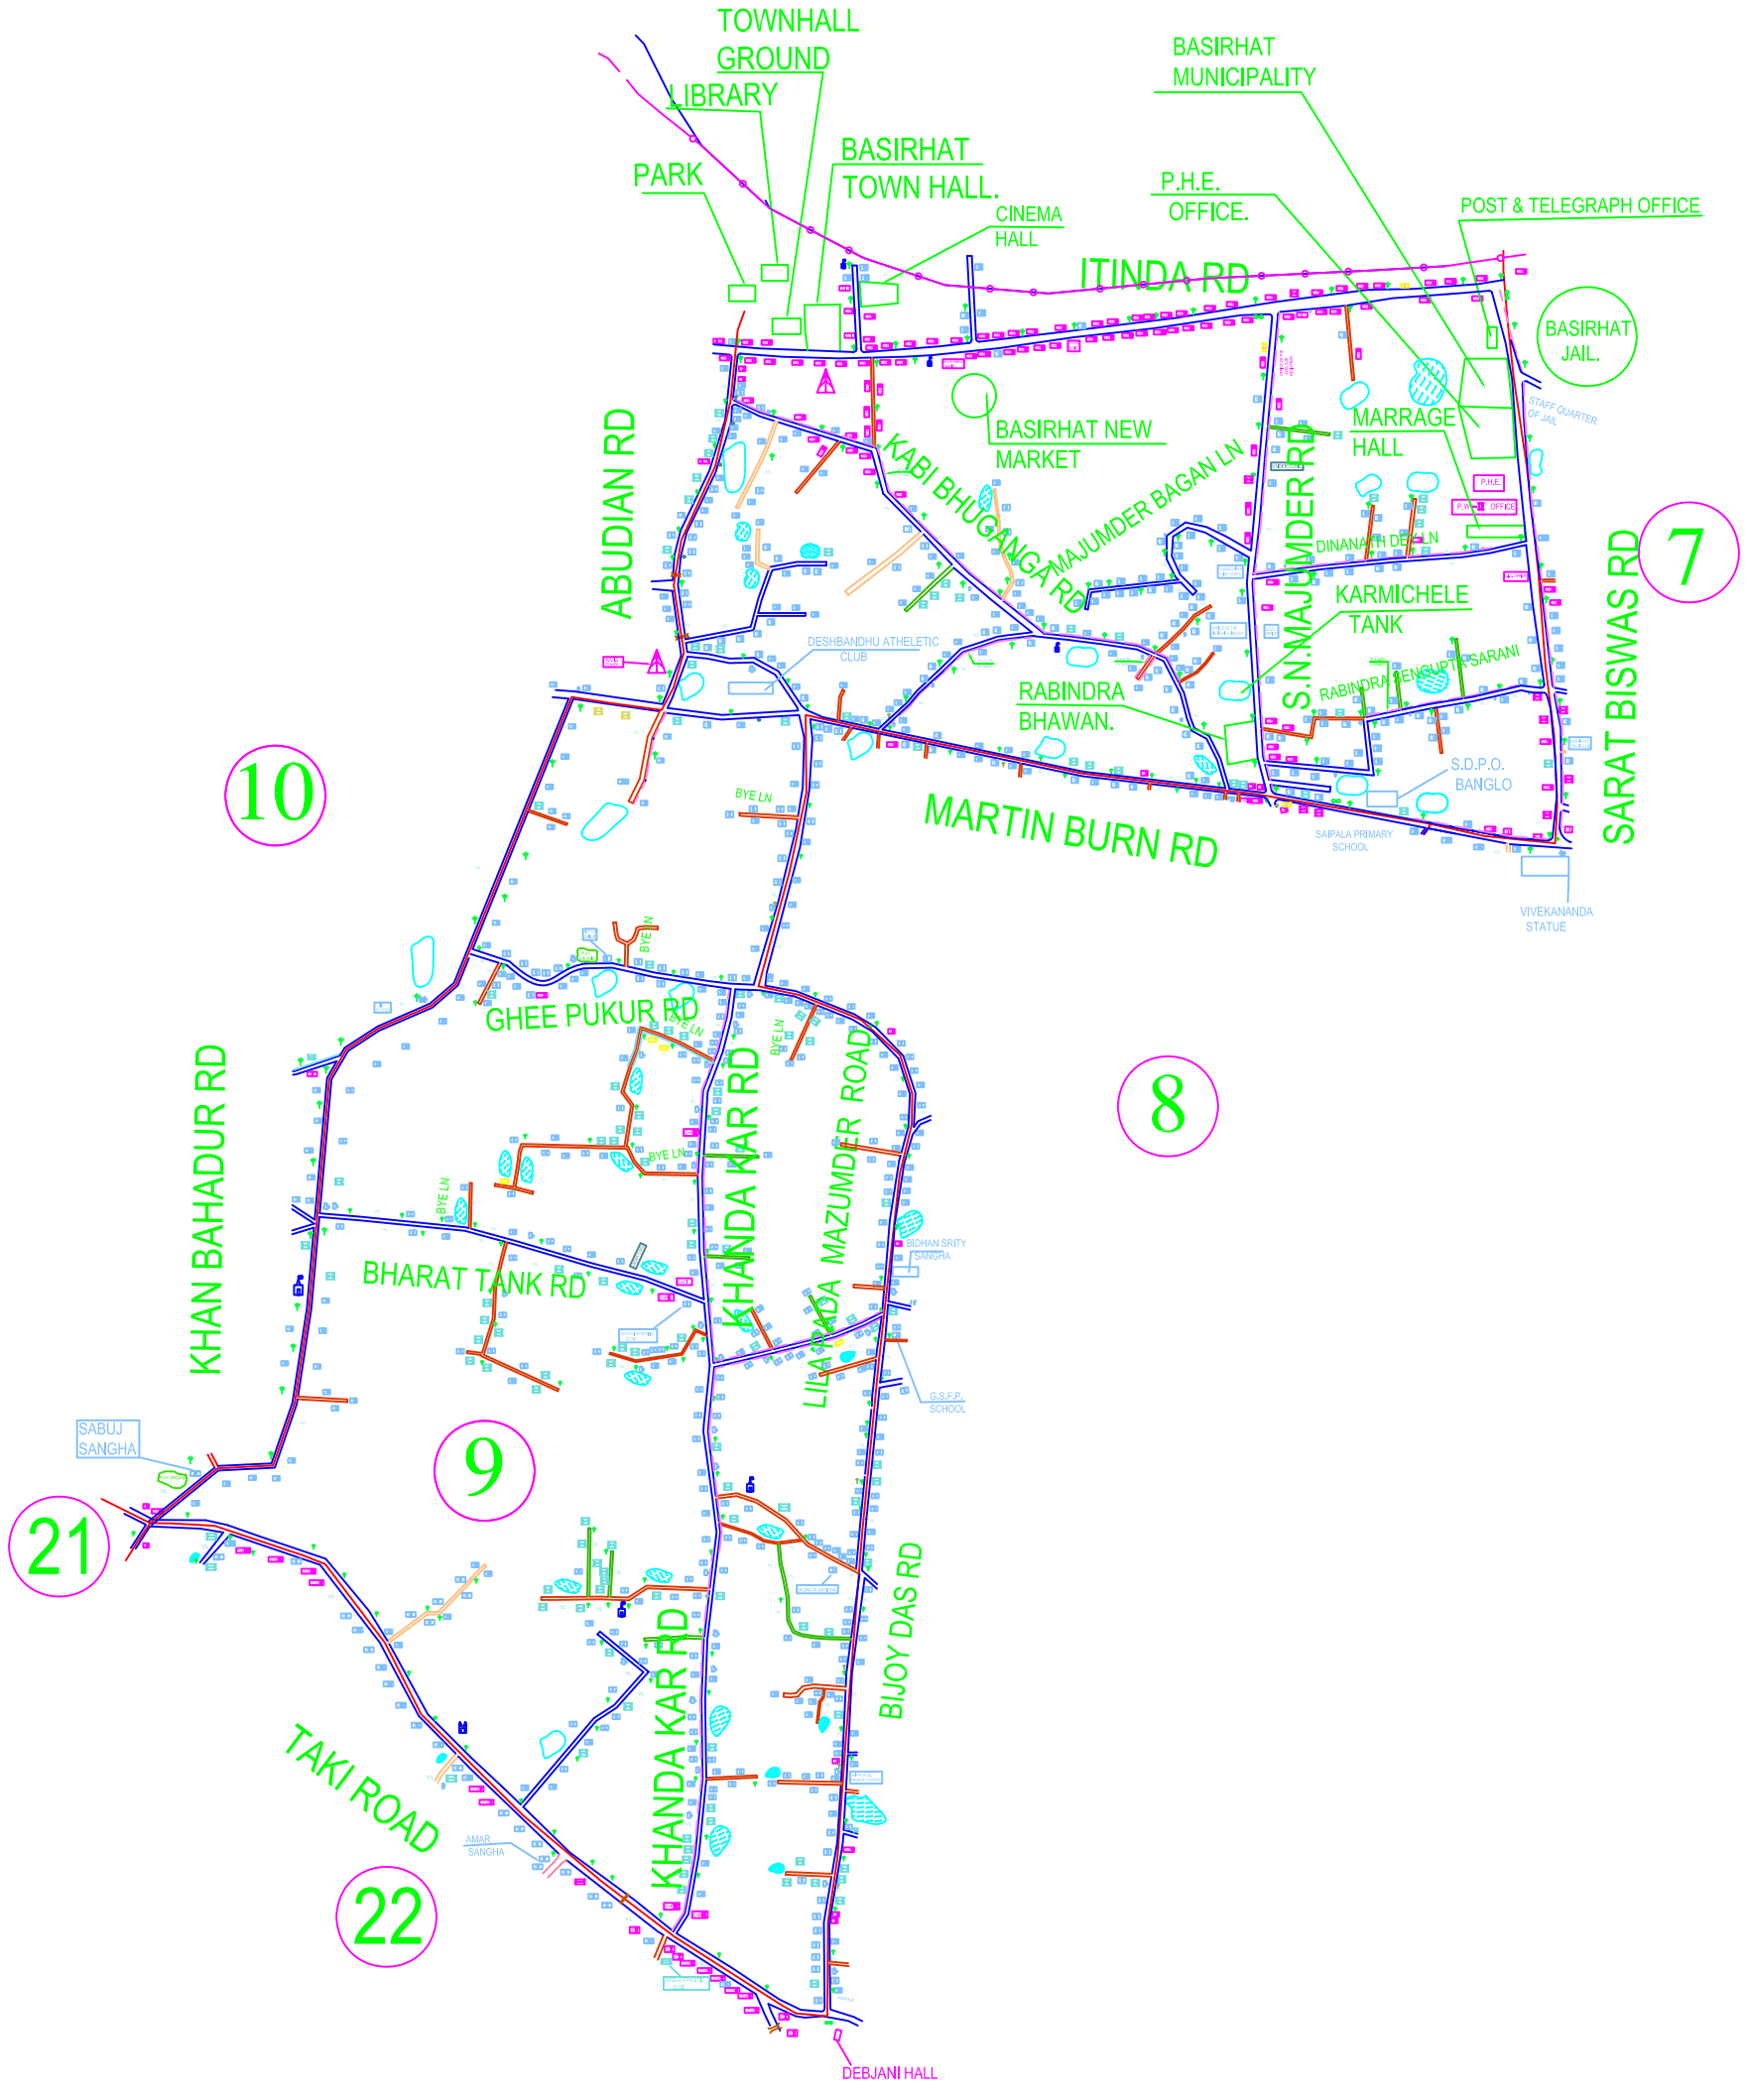

BASIRHAT MUNICIPALITY

ASSIGNMENT NAME --
BASE LINE SURVEY OF BASIRHAT MUNICIPAL AREA

WARD NO - 09

CONSULTANT :
M/S KIRAN COMPUTER CONSULTANCY
50, CHANDITALA STREET, UTTARPARA, HOOGHLY.

LEGEND

- HUT
- COMMERCIAL R.T.S.
- RESIDENTIAL PUCCA STRUCTURE
- TIN STRUCTURE
- ELECTRIC POST
- TRANSFORMER
- TELEPHONE POST
- A.B.S.
- COMMERCIAL PUCCA STRUCTURE
- PUMP HOUSE
- C/L CULTIVATED LAND
- V/L VACANT LAND
- TREE
- TEMPLE
- MOSQUE
- POND
- OVER HEAD WATER RESERVER
- TUBE WELL
- TAP

INFRUSTRUCTURE

- TAR ROAD
- BRICK ROAD
- CONCRETE ROAD
- SOIL ROAD
- JHAMA ROAD
- MORAM ROAD
- PUCCA DRAIN
- KUTCHA DRAIN

SCALE: 64"=1 MILE(1MT.=.99KM.)

SIGNATURE OF ASSIGNMENT OFFICER

SIGNATURE OF APPROVING AUTHORITY

CHAIRMAN

DATE :
21-06-2008

DRAWING NO.
BA/23/KCC/09